

ORTEGA

2,700 SQUARE FEET | 4 BR | 3 BATH
FLEX ROOM



ELEVATION A



ELEVATION D




ELEVATION E



ELEVATION F

ORTEGA

2,700 SQUARE FEET | 4 BR | 3 BATH
FLEX ROOM

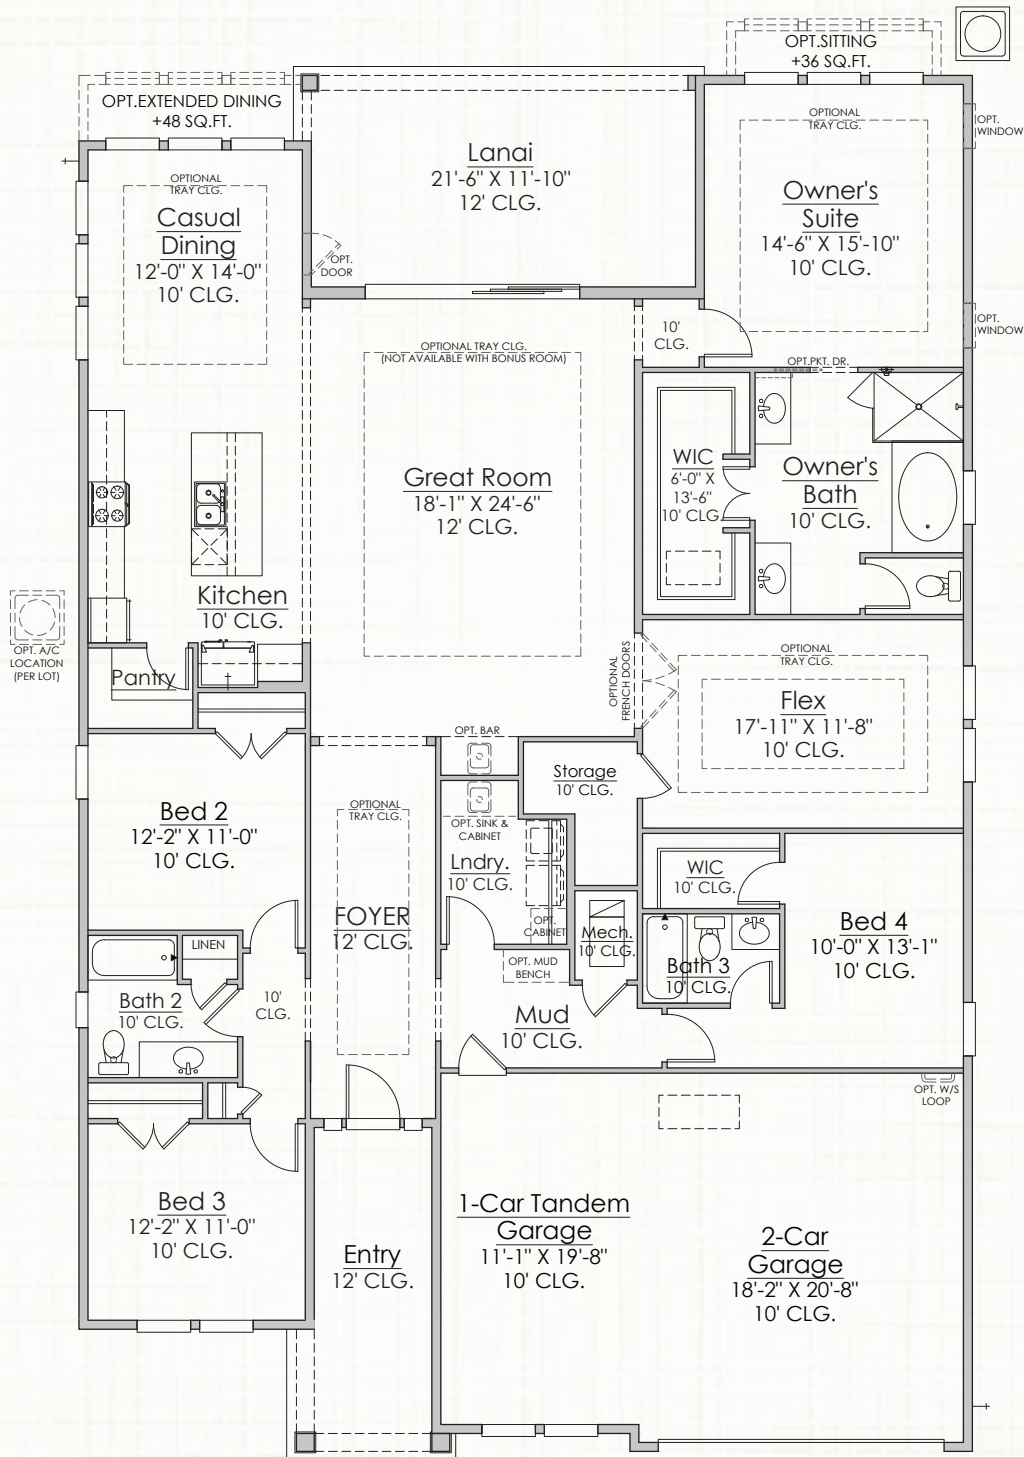

Builder reserves the right to change elevations, dimensions, square footages, specifications, materials, options, and pricing without notice. Renderings and floorplans are not to scale and may vary from actual plans

CONTACT US

904.530.4720




CBC1254135 | All content ©2013-2026 Riverside Homes. All Rights Reserved.


ORTEGA

2,700 SQUARE FEET | 4 BR | 3 BATH
FLEX ROOM


Elevation D

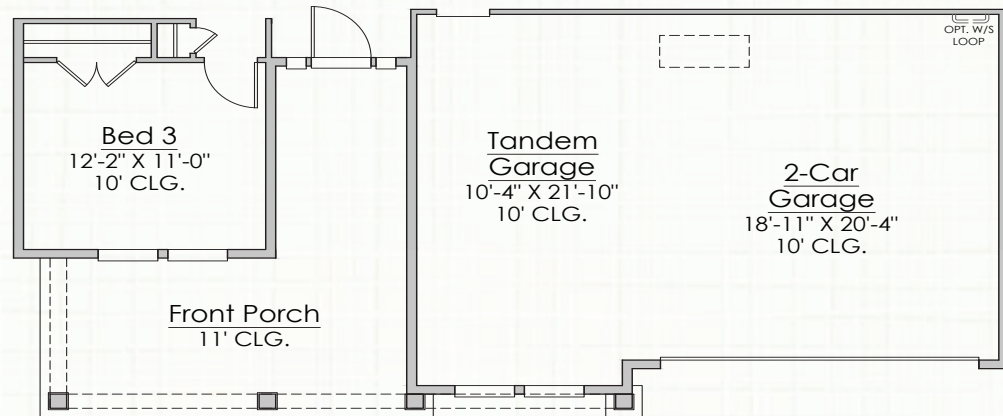

Elevation E

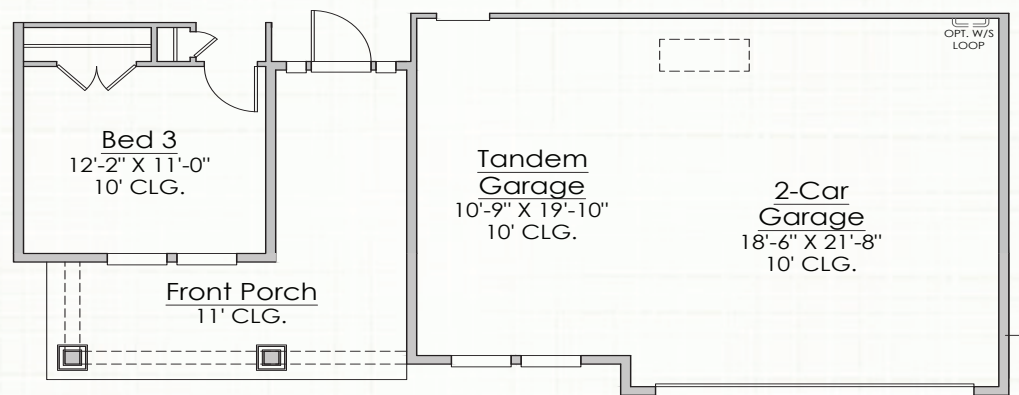

Elevation F

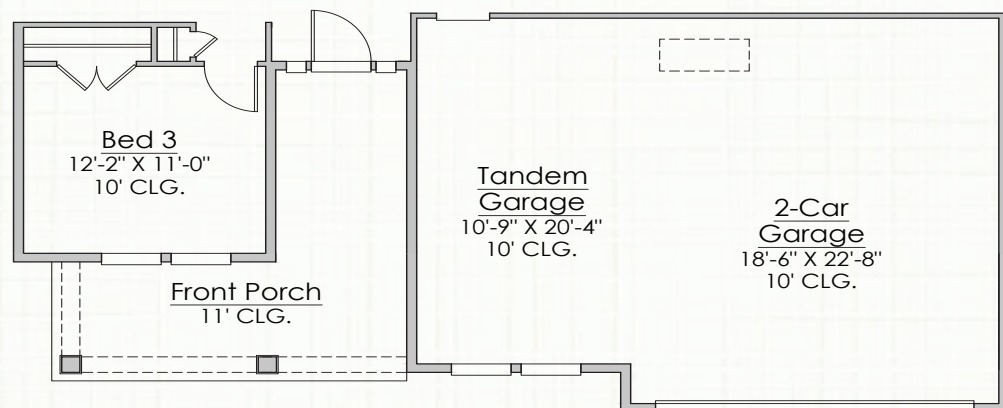

Builder reserves the right to change elevations, dimensions, square footages, specifications, materials, options, and pricing without notice. Renderings and floorplans are not to scale and may vary from actual plans


CONTACT US
904.530.4720







CBC1254135 | All content ©2013-2026 Riverside Homes. All Rights Reserved.

ORTEGA

2,700 SQUARE FEET | 4 BR | 3 BATH
FLEX ROOM

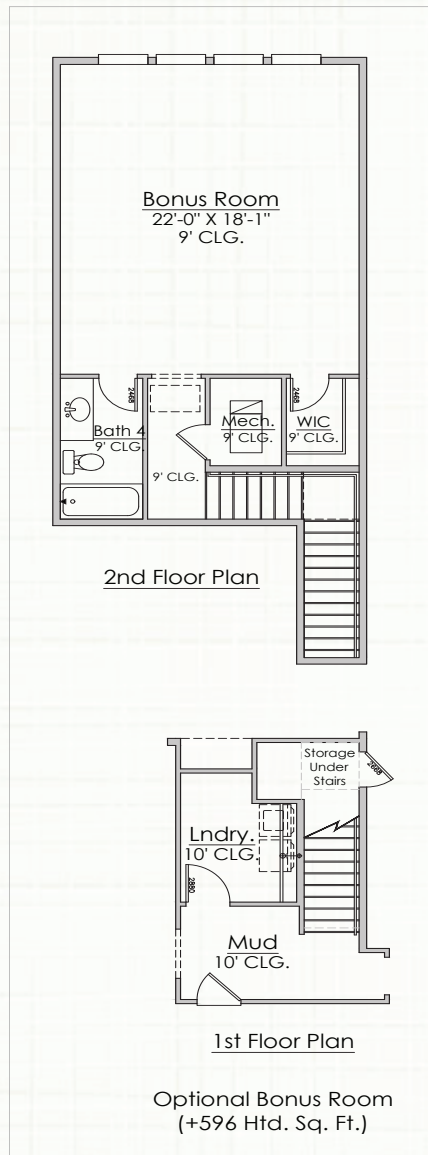

Optional 16080
Sliding Glass Door
@ Great Room

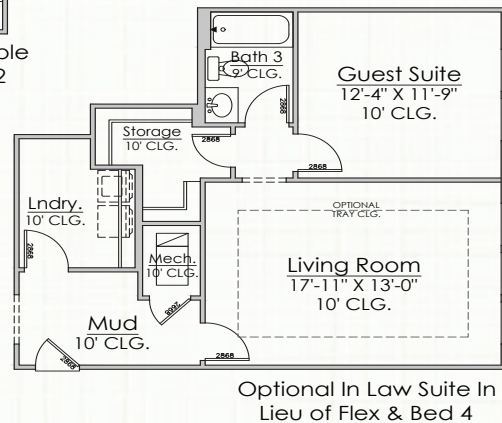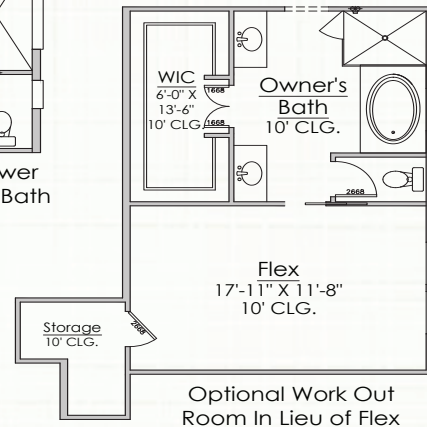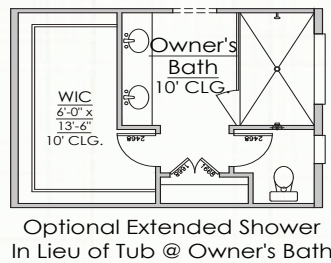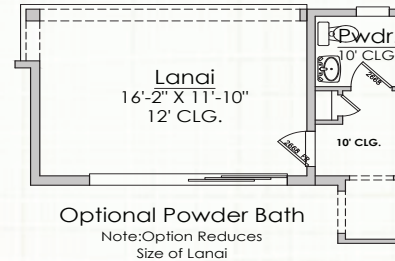

Builder reserves the right to change elevations, dimensions, square footages, specifications, materials, options, and pricing without notice. Renderings and floorplans are not to scale and may vary from actual plans



CBC1254135 | All content ©2013-2026 Riverside Homes. All Rights Reserved.

CONTACT US
904.530.4720

ORTEGA

2,700 SQUARE FEET | 4 BR | 3 BATH
FLEX ROOM



FRONT ELEVATION A WITH BONUS



FRONT ELEVATION D WITH BONUS



FRONT ELEVATION E WITH BONUS



FRONT ELEVATION F WITH BONUS

Builder reserves the right to change elevations, dimensions, square footages, specifications, materials, options, and pricing without notice. Renderings and floorplans are not to scale and may vary from actual plans

CONTACT US
904.530.4720



CBC1254135 | All content ©2013-2026 Riverside Homes. All Rights Reserved.